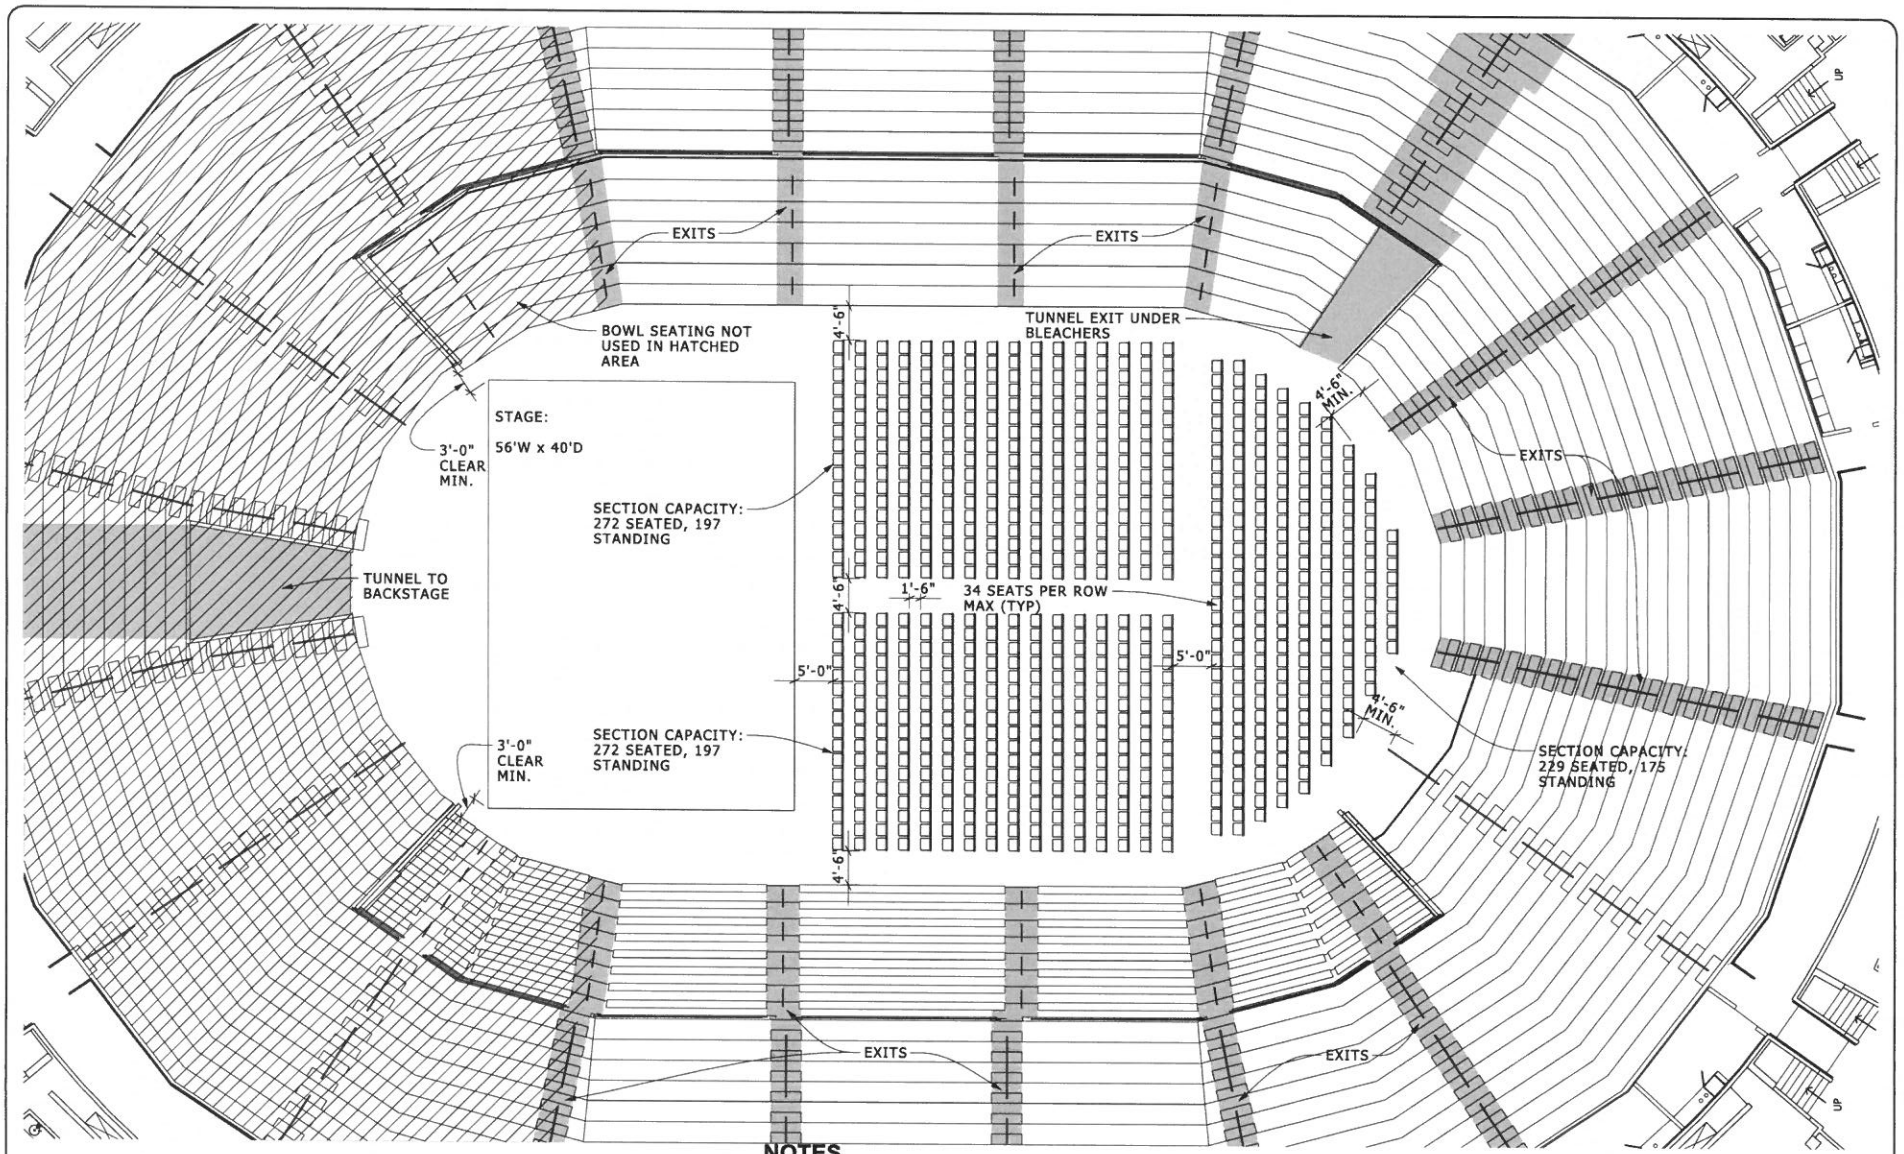


CONCERT LAYOUT
OPTION - NORTH END (FACING SOUTH)

N

SCALE: 1/16" = 1'-0"

REVISED DATE: 8/13/14

NOTES

1. TOTAL FLOOR CAPACITY: 773 SEATED, 569 STANDING
   CAPACITY BASED ON OPERATIONAL SMOKE CONTROL PROTECTED ASSEMBLY OCCUPANCY.
   STANDING CAPACITY BASED ON 7 SQ.FT. PER PERSON, WITH EGRESS PATHS MAINTAINED.
2. ROWS: 18" OF SPACE BETWEEN BACK OF SEAT AND SEAT BEHIND. CHAIRS ARE TO BE HOOKED TOGETHER TO PREVENT THEM FROM BEING MOVED REDUCING OR OBSTRUCTING AISLE WIDTHS.
3. BOWL SEATING WILL BE USED, EXCEPT WHERE NOTED.
4. CURTAIN WILL BE IN PLACE BEHIND STAGE, NO SEATING IN SHADED AREA.
5. BOTH TUNNELS ARE TO REMAIN FREE OF OBSTRUCTIONS.

SCALE: 1/16" = 1'-0"

16' 8' 0 16'

8/13/2014 4:26:02 PM