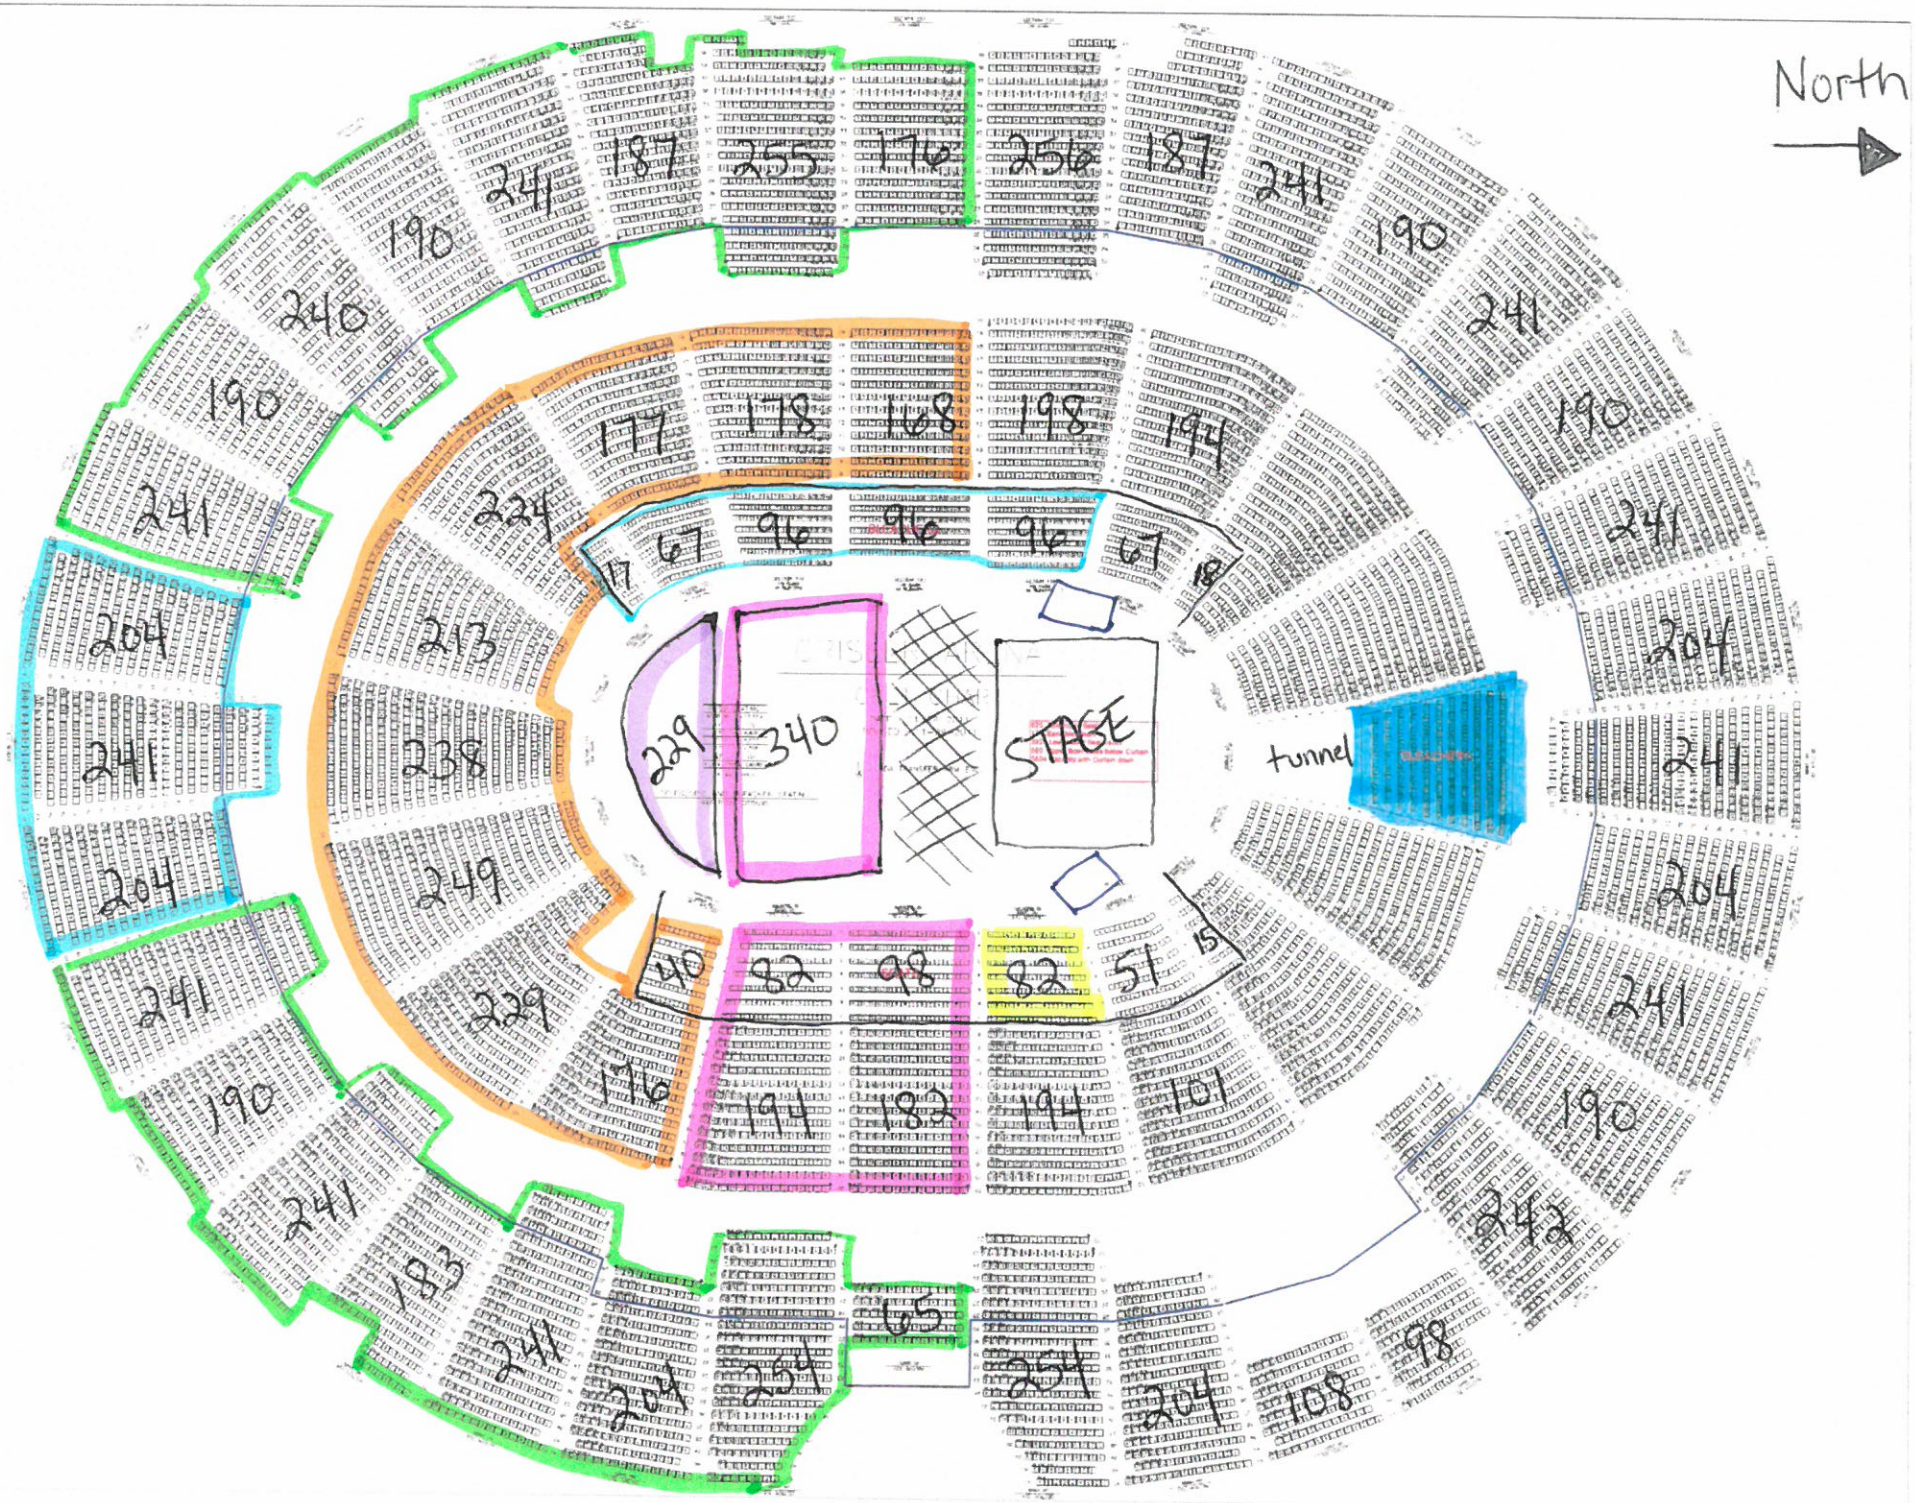

North
STAGE
tunnel
229
340
190
241
240
204
213
238
249
229
177
224
198
194
96
68
67
18
15
10
32
51
98
87
255
256
257
108
98

Premium Seating / VIP = 896

"Comp" VIP Seating = 229

Main Floor Seating = 1892

Upper Bowl Seating = 3339

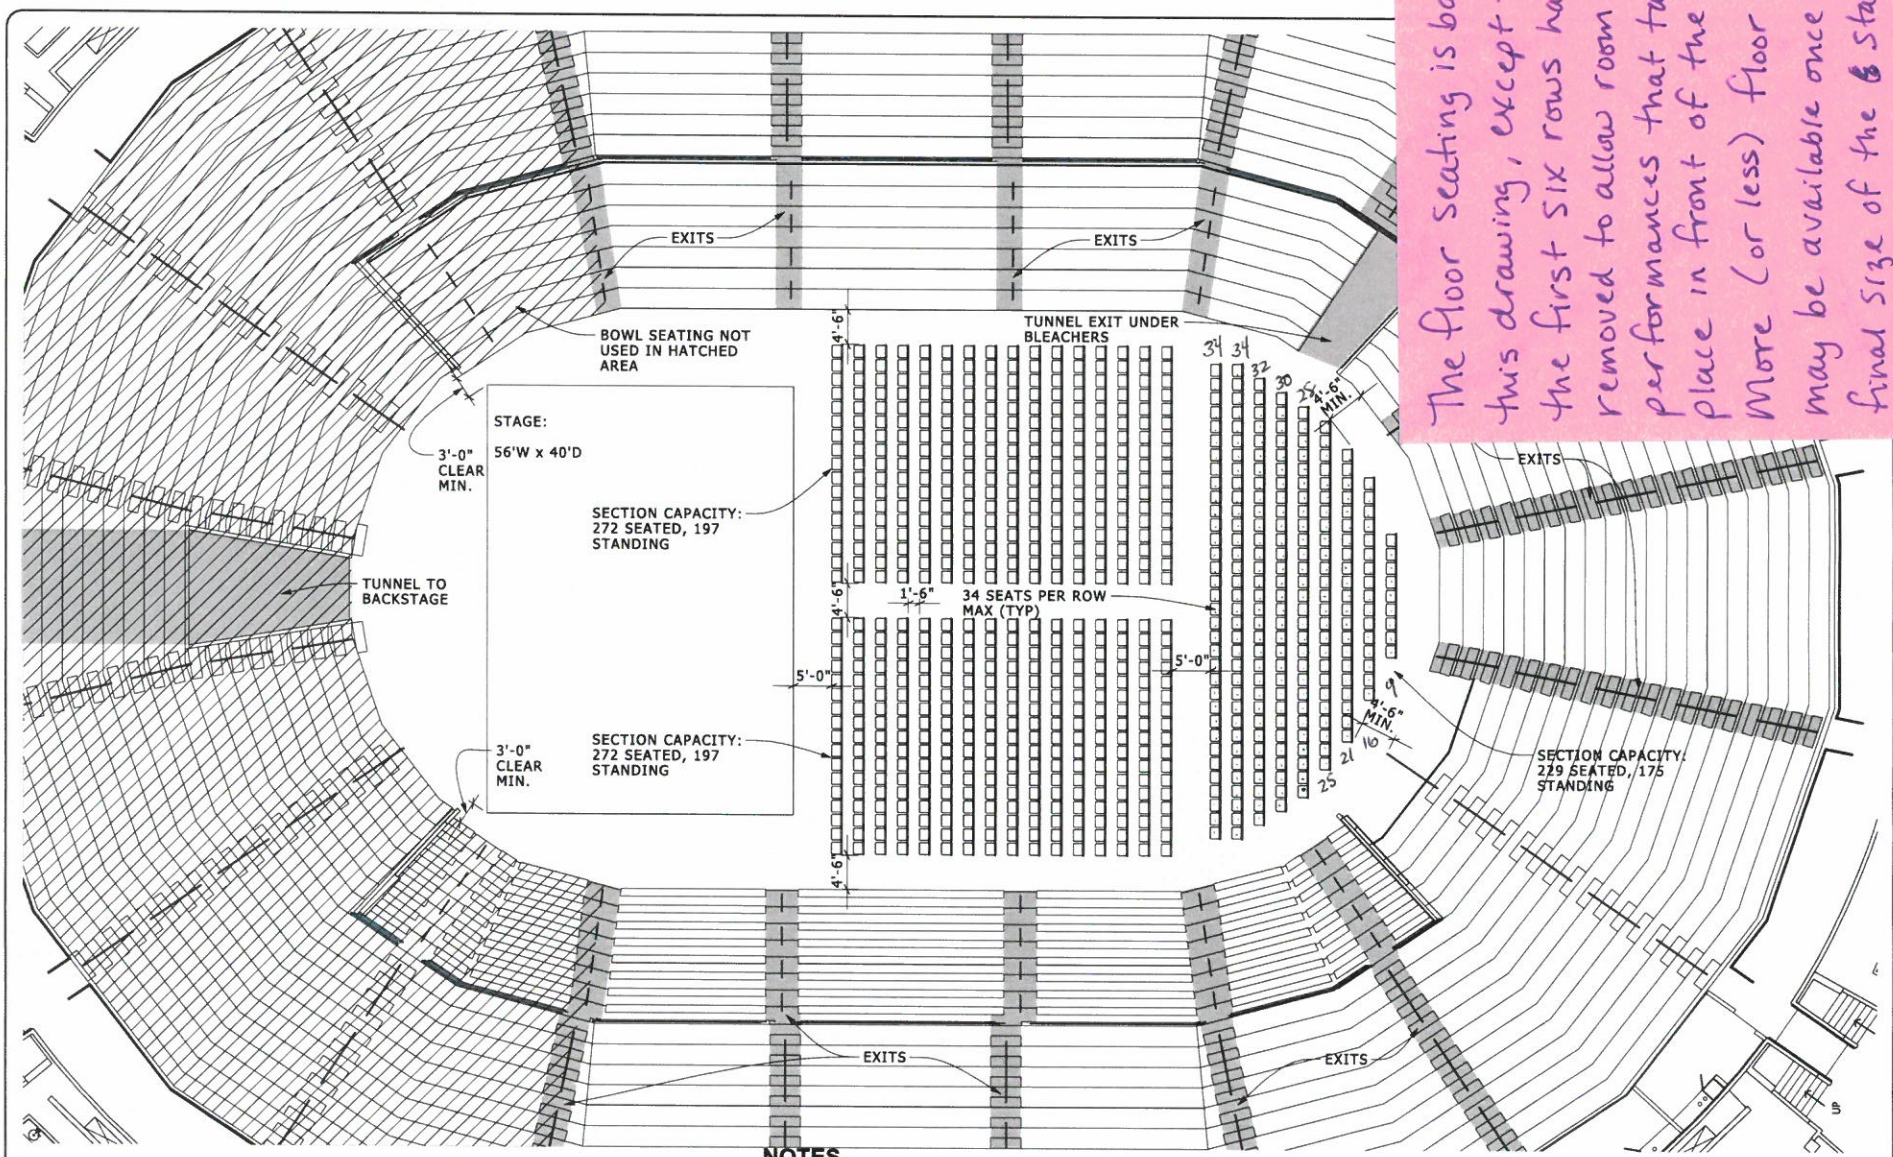
Lower Bowl - Student Seating = 372

Upper Bowl - Student Seating = 649

= 82

TBD – Could sell @ "Main Floor" price or hold in reserve for staff, Volunteers, etc. as Comps.

TOTAL = 7459



The floor seating is based on this drawing, except that the first six rows have been removed to allow room for the performances that take place in front of the stage. More (or less) floor seating may be available once the final size of the stage(s) have been determined.

CONCERT LAYOUT
OPTION - NORTH END (FACING SOUTH)

N

SCALE: 1/16" = 1'-0"

REVISED DATE: 8/13/14

SCALE: 1/16" = 1'-0"

16' 8' 0 16'

NOTES

1. TOTAL FLOOR CAPACITY: 773 SEATED, 569 STANDING
   CAPACITY BASED ON OPERATIONAL SMOKE CONTROL PROTECTED ASSEMBLY OCCUPANCY.
   STANDING CAPACITY BASED ON 7 SQ.FT. PER PERSON, WITH EGRESS PATHS MAINTAINED.
2. ROWS: 18" OF SPACE BETWEEN BACK OF SEAT AND SEAT BEHIND. CHAIRS ARE TO BE HOOKED TOGETHER TO PREVENT THEM FROM BEING MOVED REDUCING OR OBSTRUCTING AISLE WIDTHS.
3. BOWL SEATING WILL BE USED, EXCEPT WHERE NOTED.
4. CURTAIN WILL BE IN PLACE BEHIND STAGE, NO SEATING IN SHADED AREA.
5. BOTH TUNNELS ARE TO REMAIN FREE OF OBSTRUCTIONS.

8/13/2014 4:36:02 PM