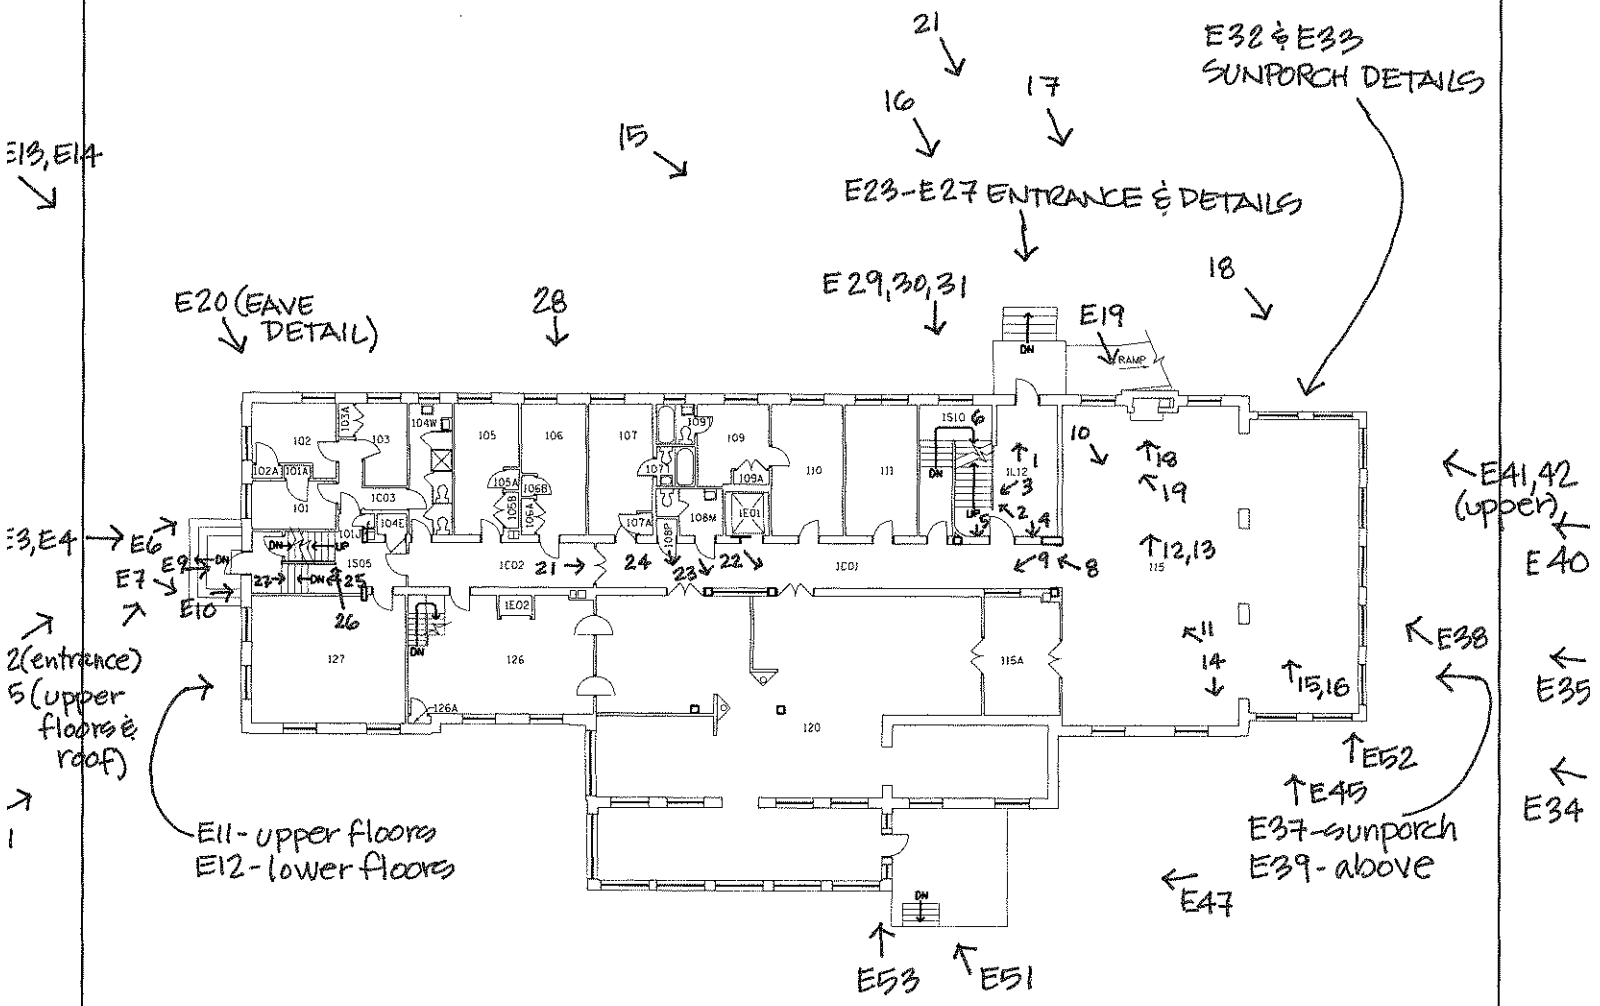

Please refer any discrepancies to:
University of Michigan
Plant Extension - AEC
Space Information & Planning
326 East Hoover Street
Ann Arbor, Michigan 48109-1002
Email: SpaceInformation@umich.edu

N

0' 5' 10' 25' 50' 100'

Barbour Betsy House
420 S. State

Building Updated 01/10/97
Sheet Updated 01/10/97

0051
Sheet 2 of 6

01/07/2003 09:01:12 AM mtl G:\SI\CAD MASTER\0051\0051D001.SDI