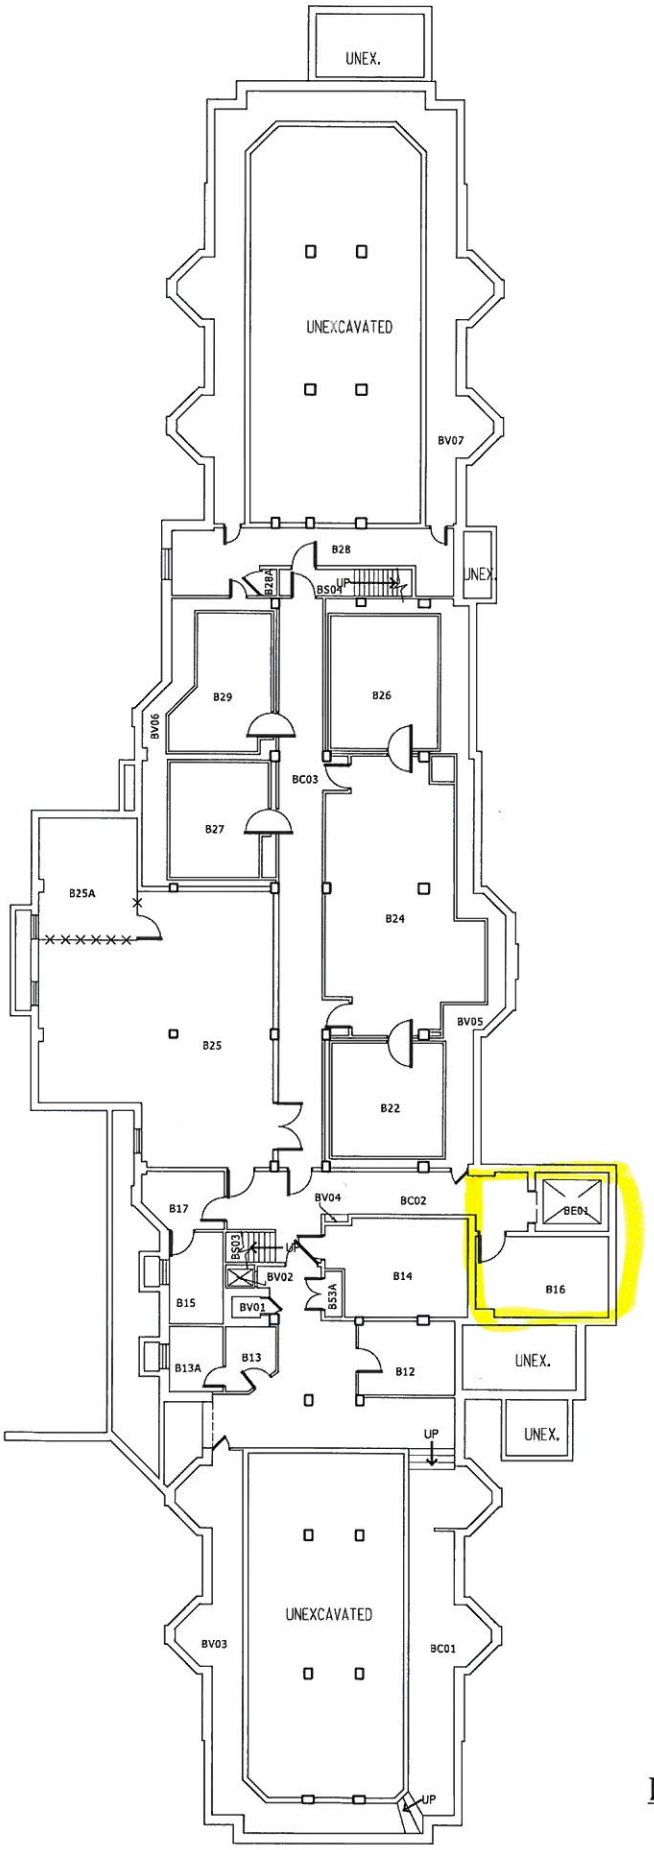

additions 1963

Basement

Please refer any discrepancies to:

UNIVERSITY OF MICHIGAN
ARCHITECTURE, ENGINEERING AND CONSTRUCTION
Space Information
326 East Hoover Street
Ann Arbor, Michigan 48109-1002
Email: AEC-FloorPlans@bf.umich.edu

N

0′ 5′ 10′ 25′ 50′ 100′

Victor C. Vaughan House
1111 Catherine St.

Building Updated	Sheet Updated
07/19/07	09/15/04

0065
Sheet 1 of 7

7/19/2007 1:35:03 PM mtt1 Q:\SF112_Working\10000651\0065000b.s01

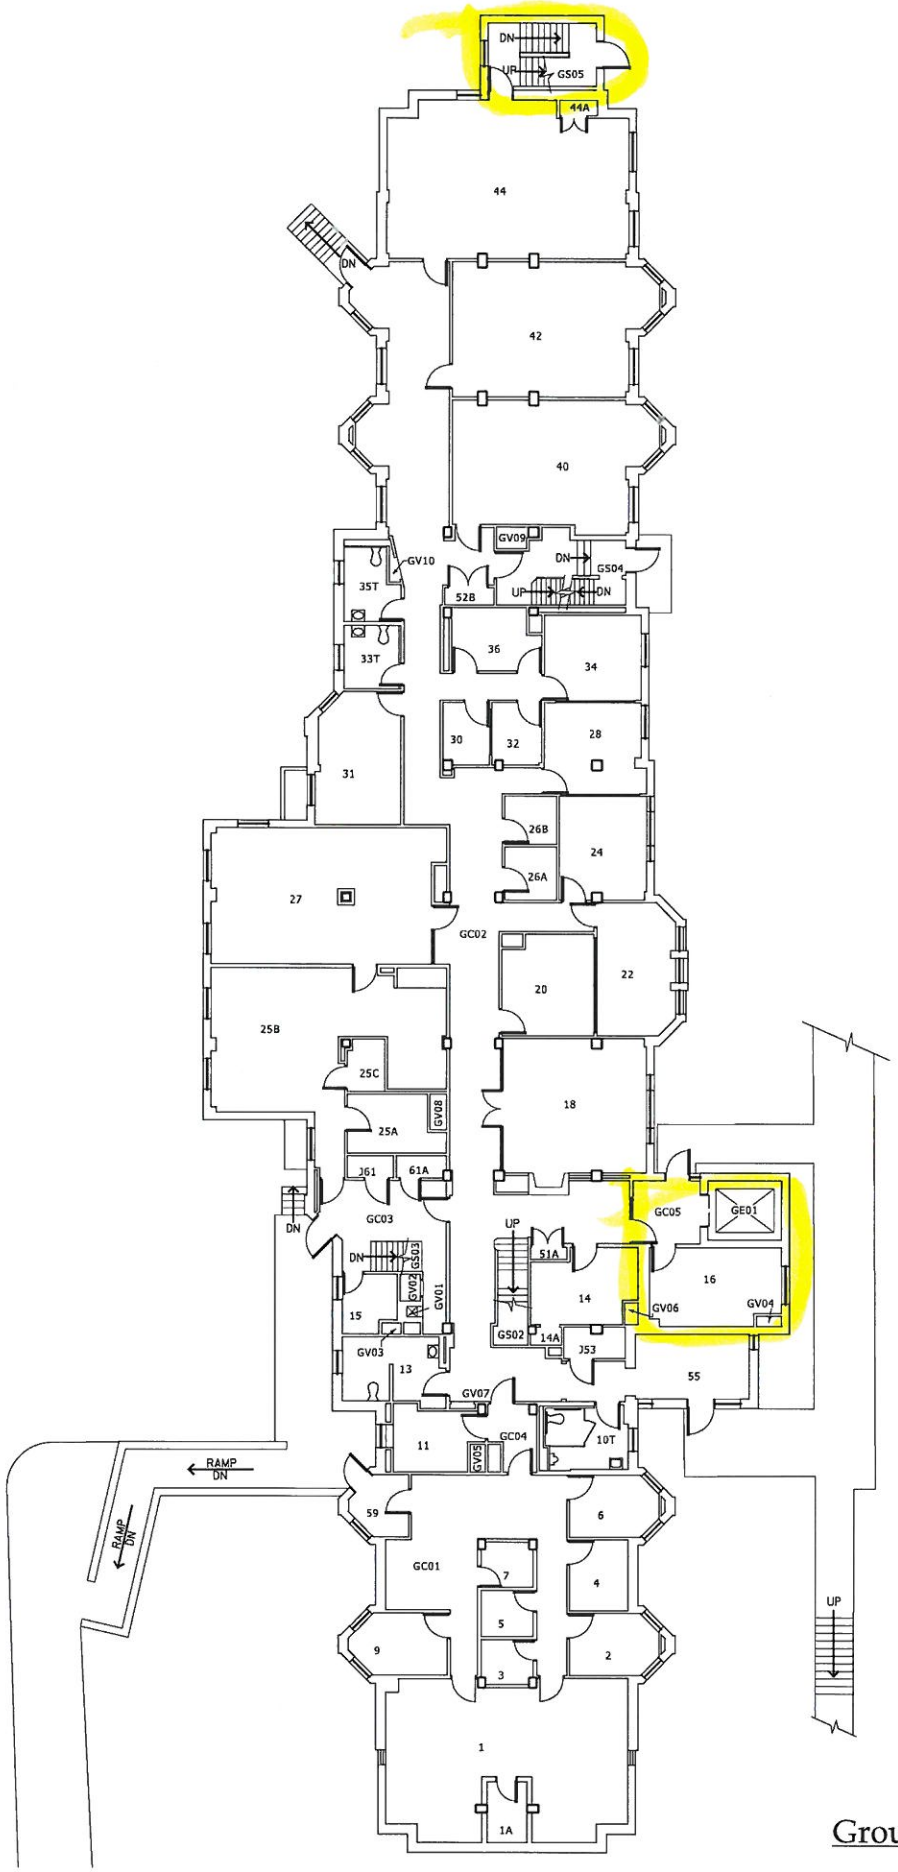

Ground Floor

Please refer any discrepancies to:

UNIVERSITY OF MICHIGAN
ARCHITECTURE, ENGINEERING AND CONSTRUCTION
Space Information
326 East Hoover Street
Ann Arbor, Michigan 48109-1002
Email: AEC-FloorPlans@bf.umich.edu

N

0′ 5′ 10′ 25′ 50′ 100′

Victor C. Vaughan House
1111 Catherine St.

Building Updated 07/19/07
Sheet Updated 07/19/07

0065
Sheet 2 of 7

7/19/2007 1:35:09 PM mltl Q:\SF12_Working\10000651\0065000g.s01

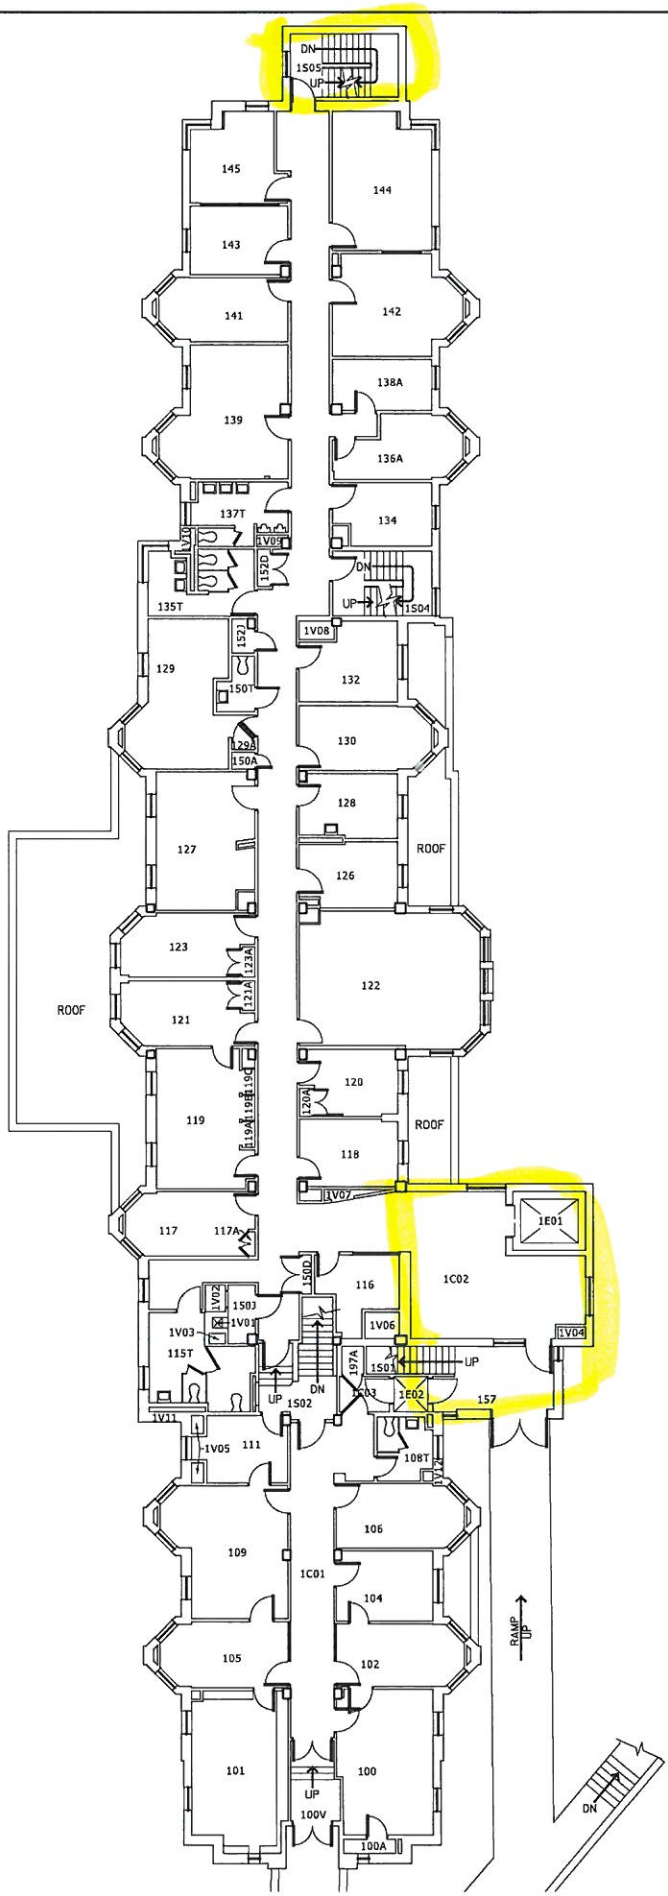

1st Floor

Please refer any discrepancies to:

UNIVERSITY OF MICHIGAN
ARCHITECTURE, ENGINEERING AND CONSTRUCTION
Space Information
326 East Hoover Street
Ann Arbor, Michigan 48109-1002
Email: AEC-FloorPlans@bf.umich.edu

N

0′ 5′ 10′ 25′ 50′ 100′

Victor C. Vaughan House
1111 Catherine St.

Building Updated 07/19/07
Sheet Updated 07/19/07

0065
Sheet 3 of 7

7/19/2007 1:35:13 PM mtil O:\SF12_Working\1000065\006500001.s01

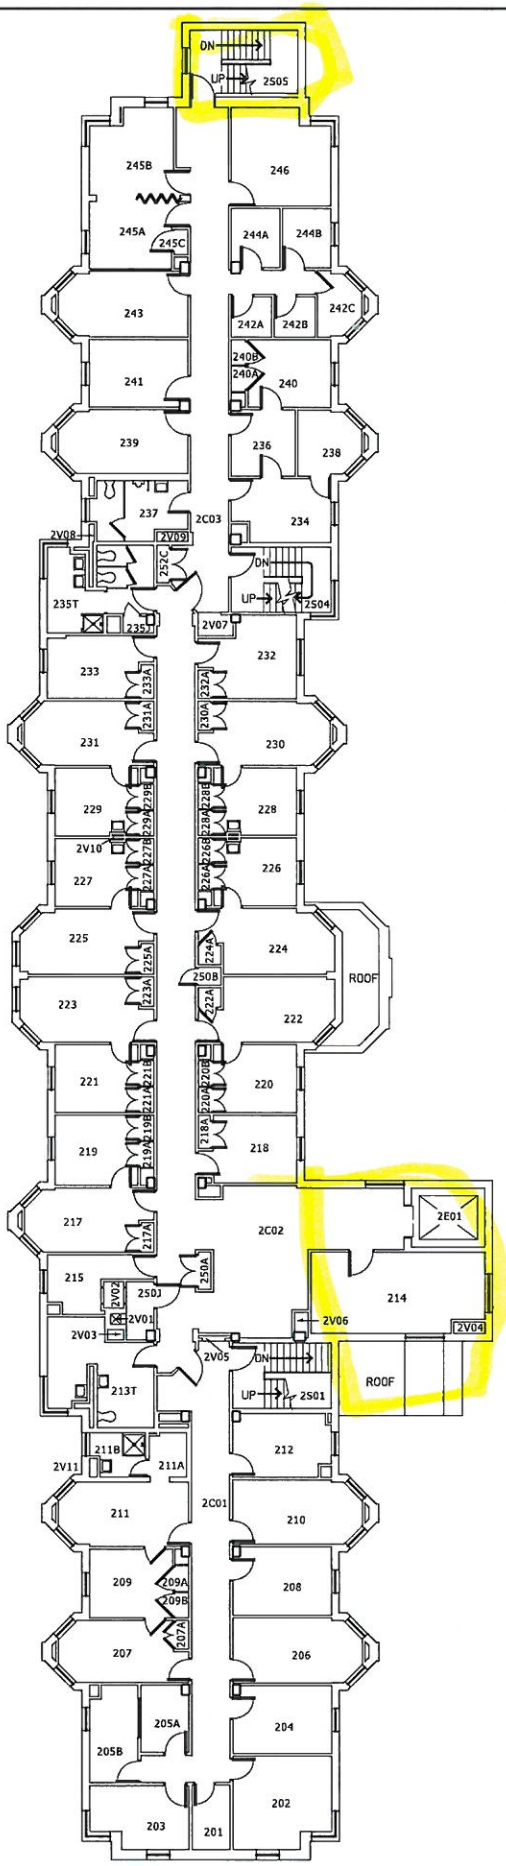

2nd Floor

Please refer any discrepancies to:

UNIVERSITY OF MICHIGAN
ARCHITECTURE, ENGINEERING AND CONSTRUCTION
Space Information
326 East Hoover Street
Ann Arbor, Michigan 48109-1002
Email: AEC-FloorPlans@bf.umich.edu

N

0′ 5′ 10′ 25′ 50′ 100′

Victor C. Vaughan House
1111 Catherine St.

Building Updated	Sheet Updated
07/19/07	09/15/04

0065
Sheet 4 of 7

7/19/2007 1:35:17 PM mtil Q:\SF12_Working\1000065\100650002.s01

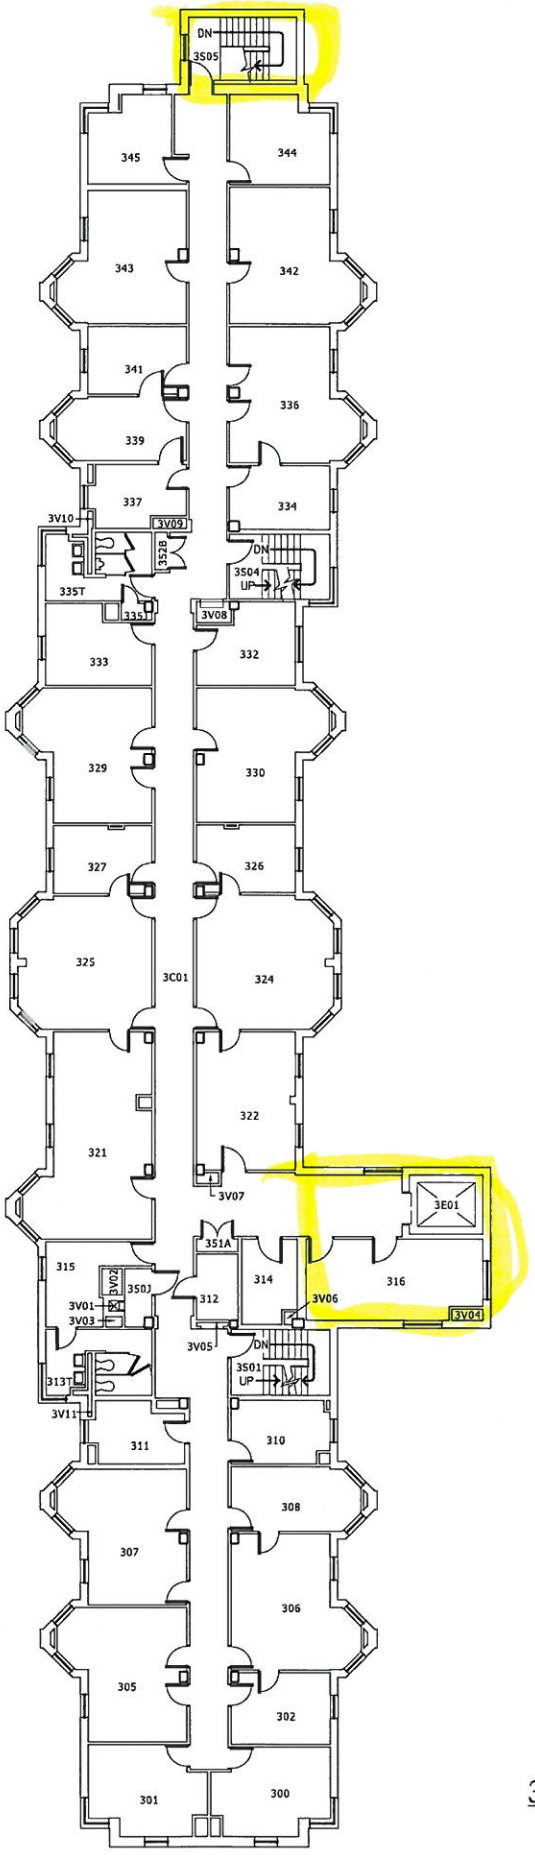

3rd Floor

Please refer any discrepancies to:

UNIVERSITY OF MICHIGAN
ARCHITECTURE, ENGINEERING AND CONSTRUCTION
Space Information
326 East Hoover Street
Ann Arbor, Michigan 48109-1002
Email: AEC-FloorPlans@bf.umich.edu

N

0′ 5′ 10′ 25′ 50′ 100′

Victor C. Vaughan House
1111 Catherine St.

Building Updated	Sheet Updated
07/19/07	09/15/04

0065
Sheet 5 of 7

7/19/2007 1:35:20 PM mtil Q:\SF12_Working\10000651\00650003.s01

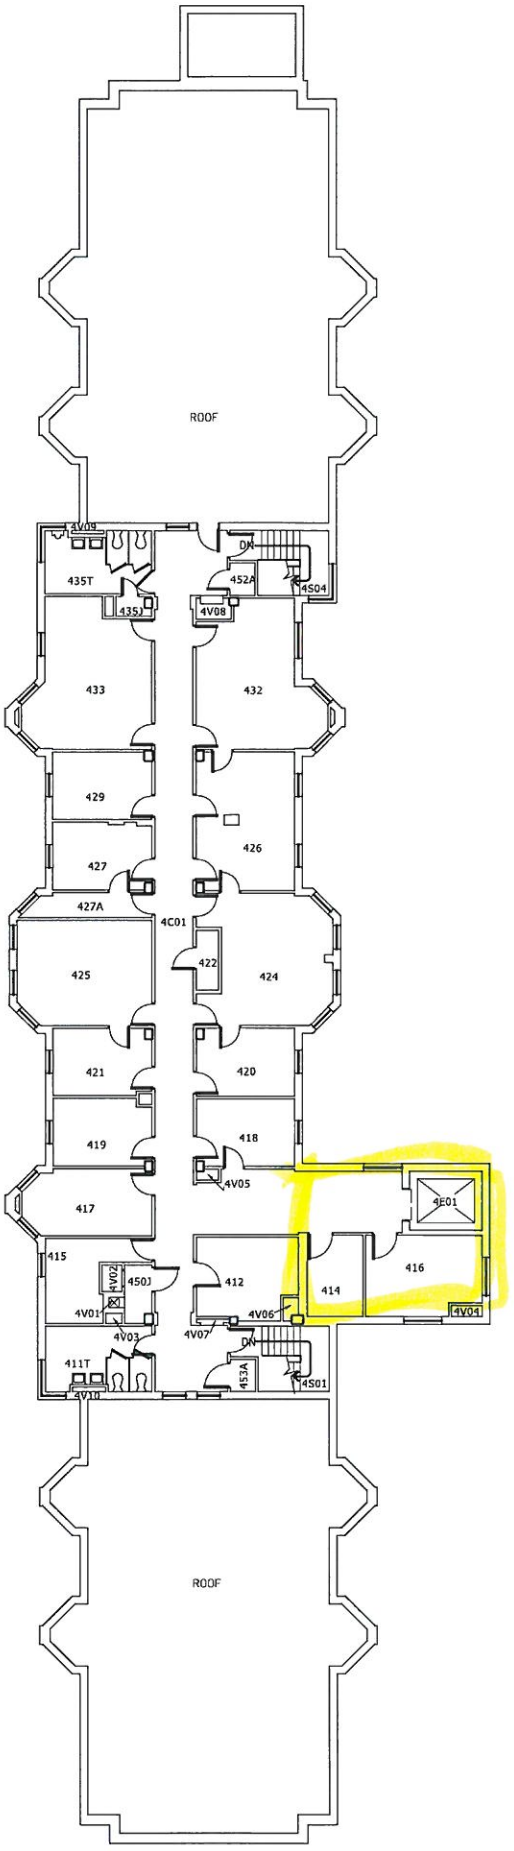

4th Floor

Please refer any discrepancies to:

UNIVERSITY OF MICHIGAN
ARCHITECTURE, ENGINEERING AND CONSTRUCTION
Space Information
326 East Hoover Street
Ann Arbor, Michigan 48109-1002
Email: AEC-FloorPlans@bf.umich.edu

N

0′ 5′ 10′ 25′ 50′ 100′

Victor C. Vaughan House
1111 Catherine St.

Building Updated 07/19/07
Sheet Updated 09/15/04

0065
Sheet 6 of 7

7/19/2007 1:35:24 PM mtl Q:\SF112_Working\10000651\00650004.s01