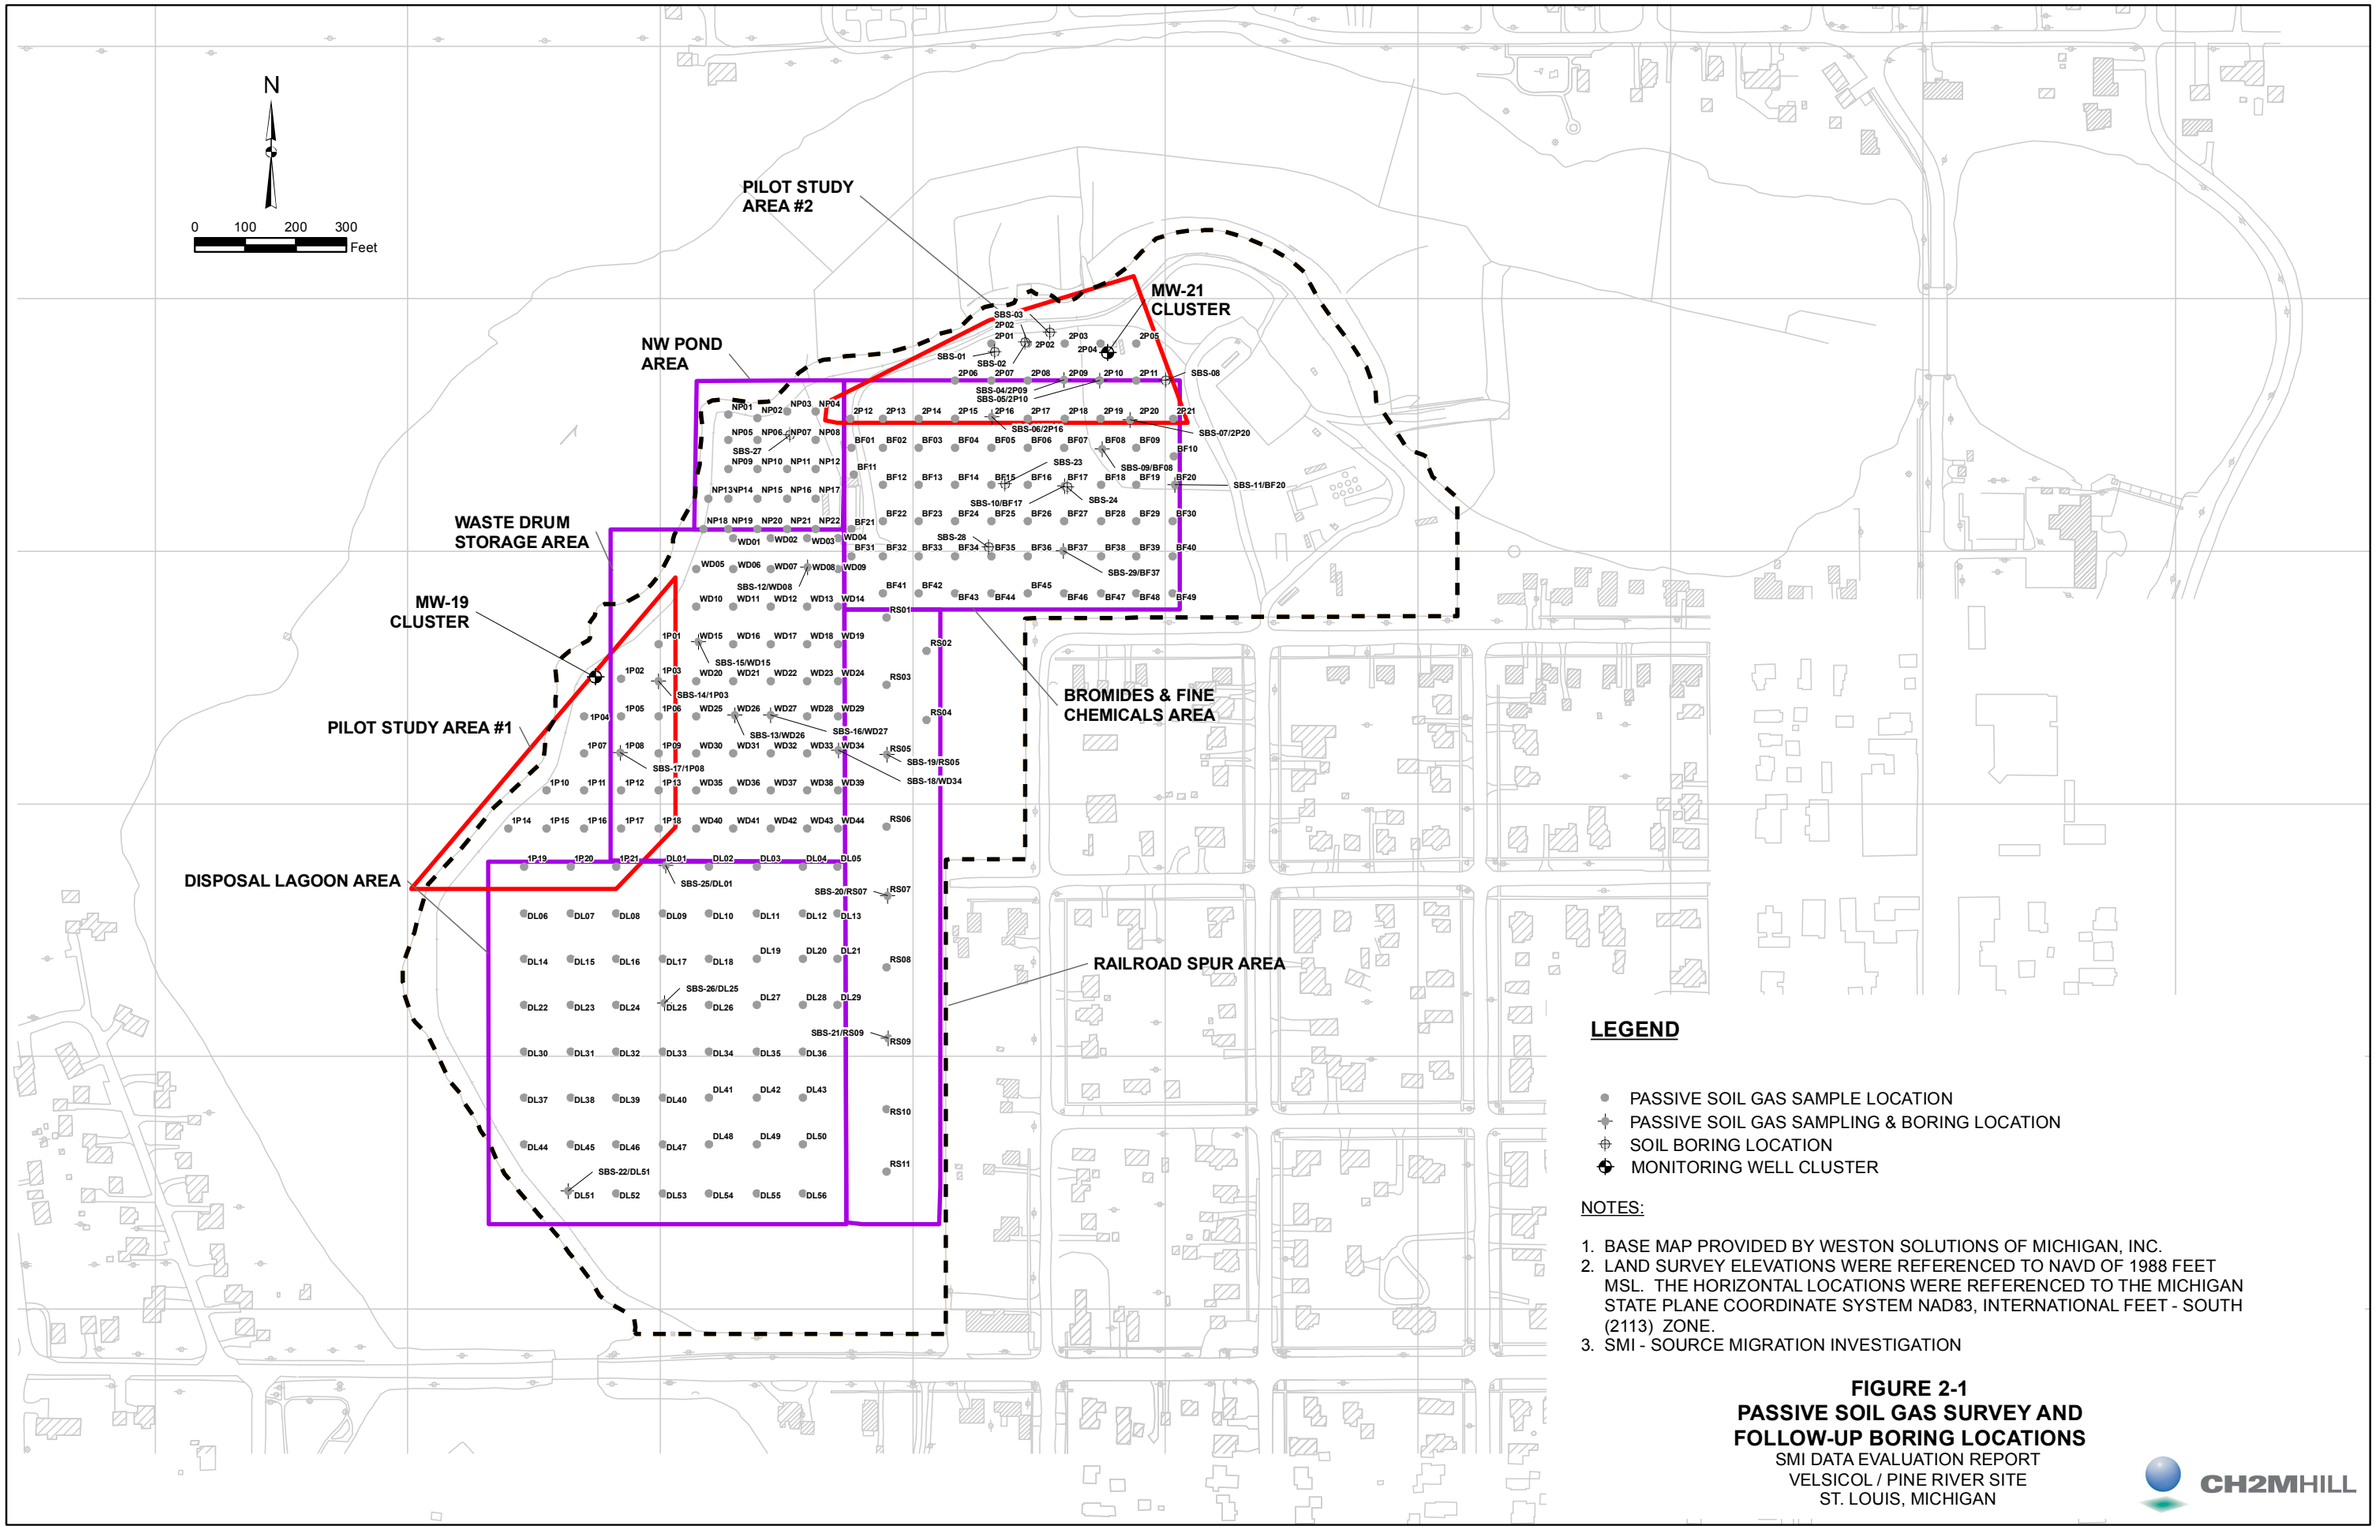



## LEGEND

- PASSIVE SOIL GAS SAMPLE LOCATION
- PASSIVE SOIL GAS SAMPLING & BORING LOCATION
- SOIL BORING LOCATION
- MONITORING WELL CLUSTER

NOTES:

1. BASE MAP PROVIDED BY WESTON SOLUTIONS OF MICHIGAN, INC.
2. LAND SURVEY ELEVATIONS WERE REFERENCED TO NAVD OF 1988 FEET MSL. THE HORIZONTAL LOCATIONS WERE REFERENCED TO THE MICHIGAN STATE PLANE COORDINATE SYSTEM NAD83, INTERNATIONAL FEET - SOUTH (2113) ZONE.
3. SMI - SOURCE MIGRATION INVESTIGATION

**FIGURE 2-1**
**PASSIVE SOIL GAS SURVEY AND FOLLOW-UP BORING LOCATIONS**
SMI DATA EVALUATION REPORT
VELSICOL / PINE RIVER SITE
ST. LOUIS, MICHIGAN

CH2MHILL

File Path: E:\Velsicol\GIS_Data\Velsicol\MXDs\SMI\DRAFT_FINAL\02-01_Vel_Passive_SoilGas_Boring_Locations.mxd, Date: November 21, 2005, User: MPETERSH